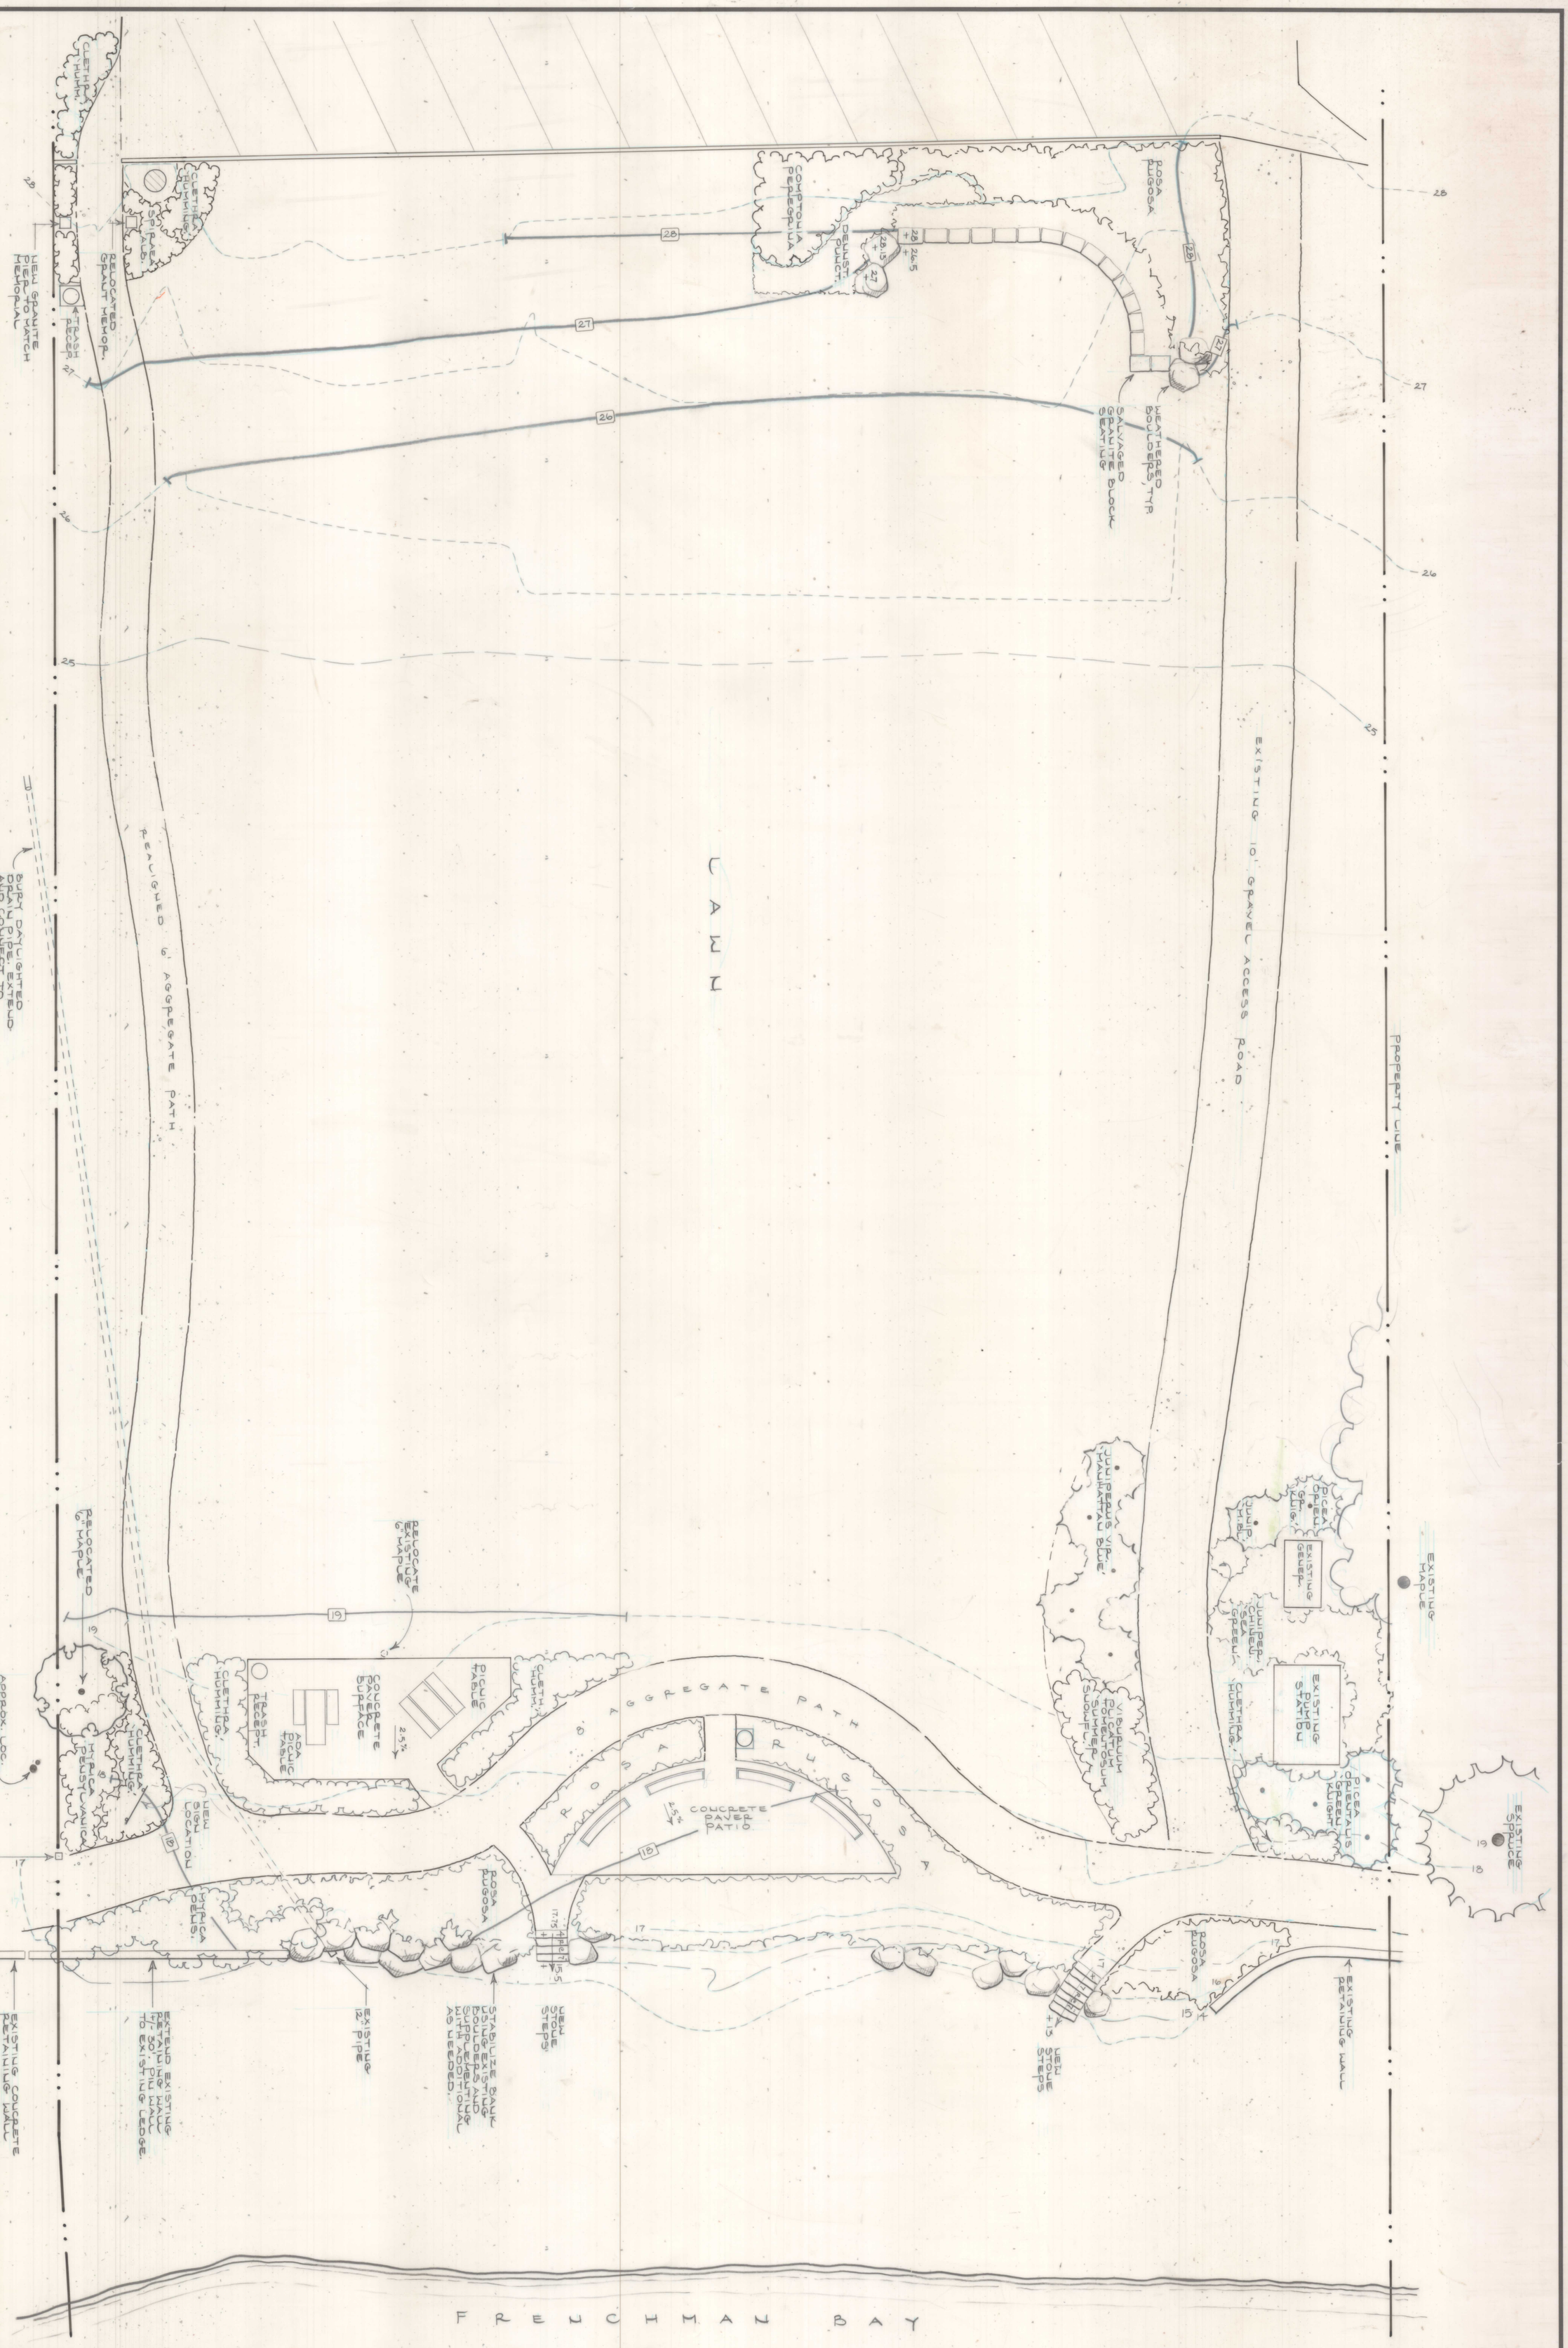

Landscape Plan

Scale: 1"=10'

Drawn By: SS

Date: 03/22/13

Revisions:
4/5/13
5/30/13
5/31/13
7/3/14
8/9/16

GRANT PARK

Bar Harbor, Maine

ATLANTIC
LANDSCAPE CONSTRUCTION
ELLSWORTH, ME • (207) 664•2600